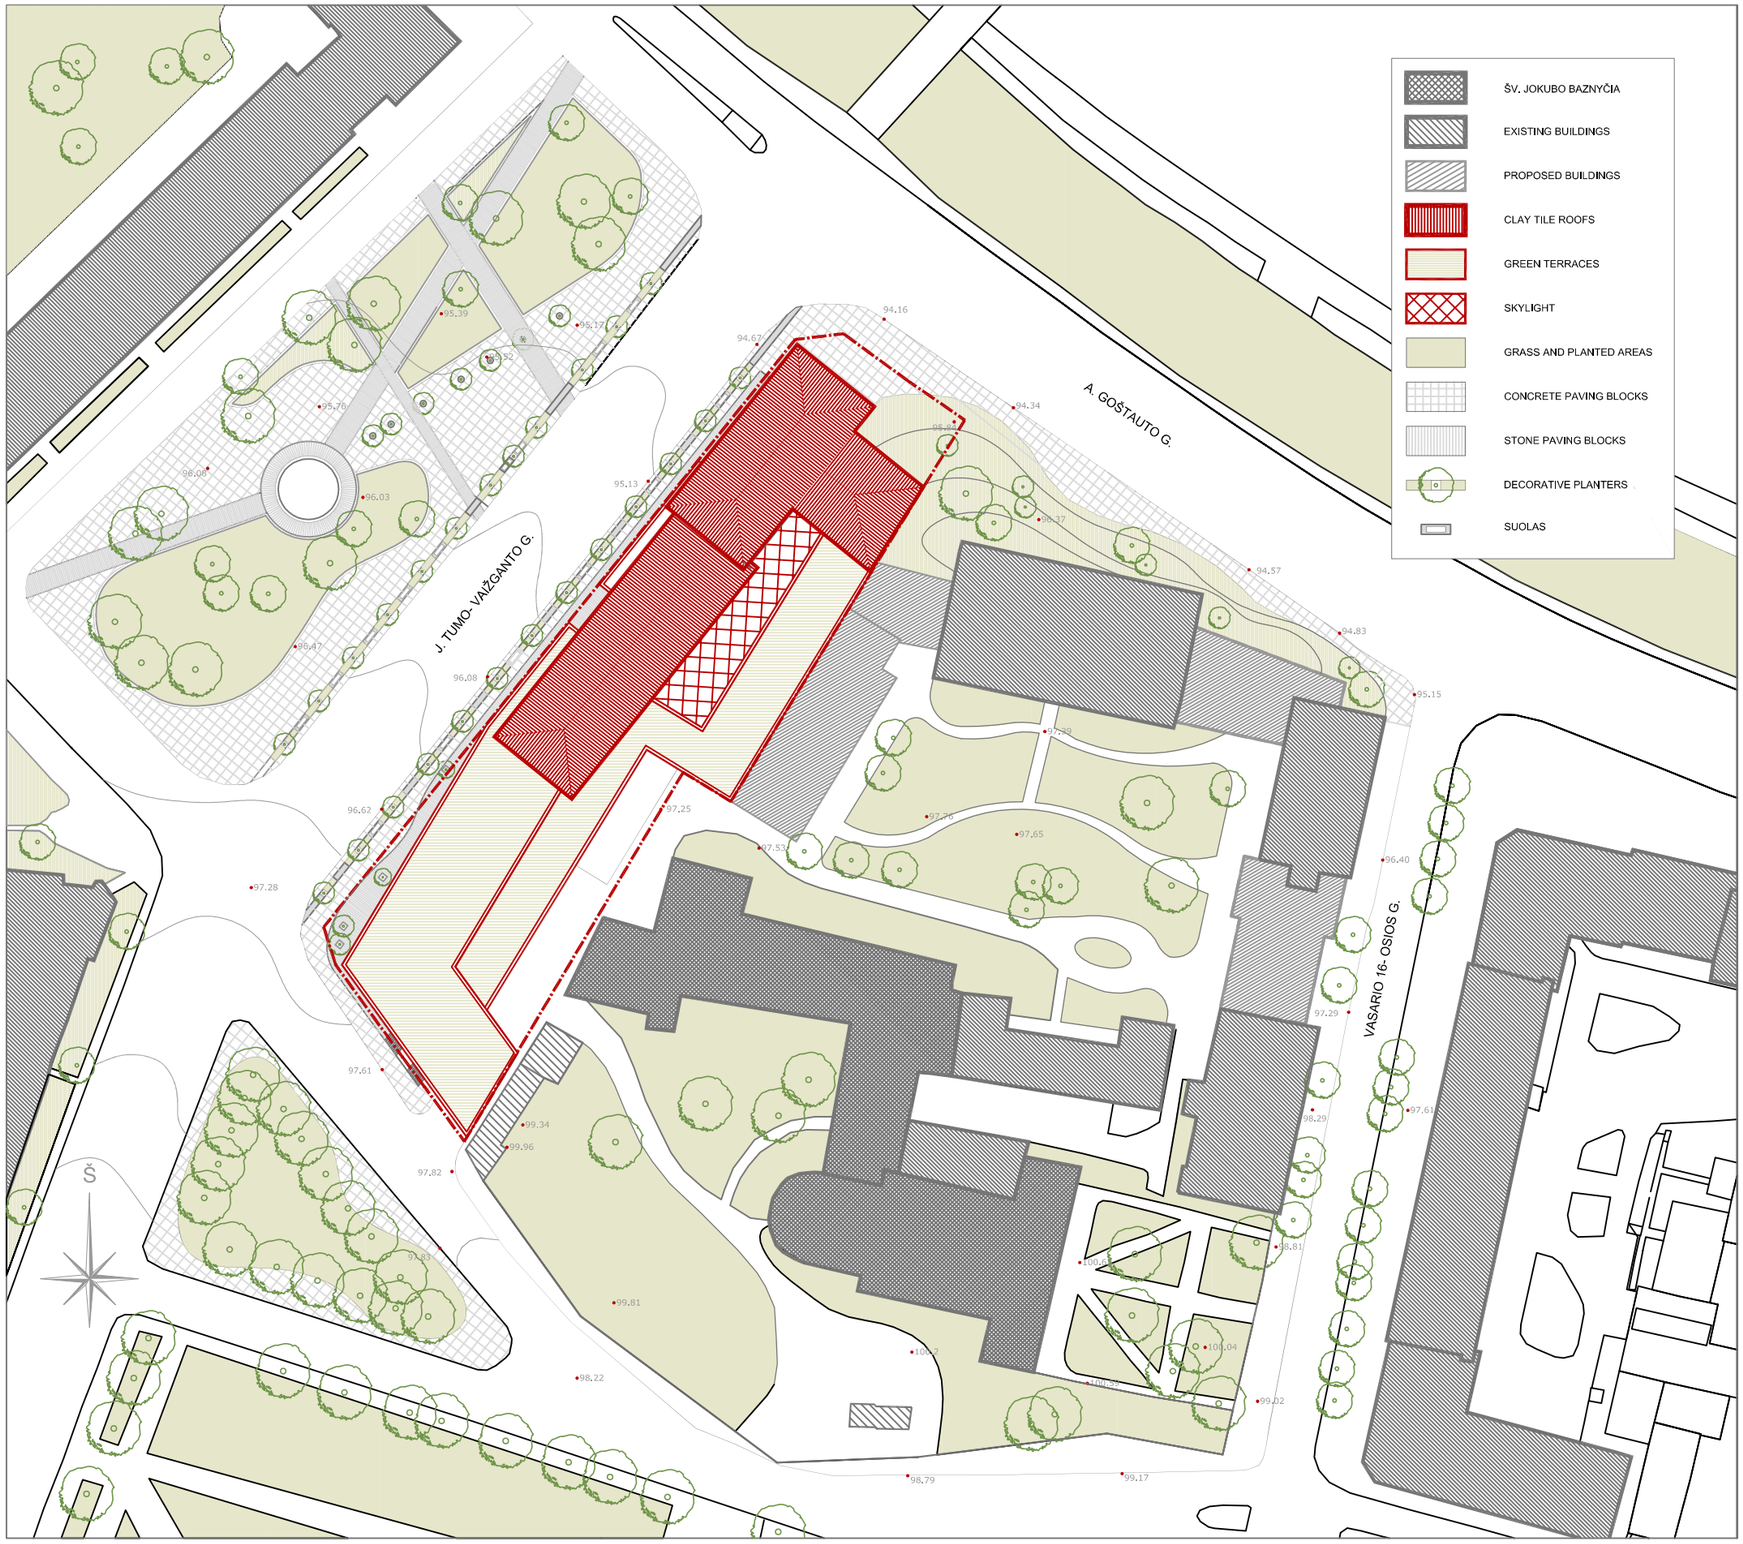
ŠV. JOKUBO BAZNYČIA
EXISTING BUILDINGS
PROPOSED BUILDINGS
CLAY TILE ROOFS
GREEN TERRACES
SKYLIGHT
GRASS AND PLANTED AREAS
CONCRETE PAVING BLOCKS
STONE PAVING BLOCKS
DECORATIVE PLANTERS
SUOLAS
A. GOŠTAUTO G.
J. TUMO- VAIŽGANTO G.
VASARIO 16- OSIOS G.
S